AUGUST, 1980

FINAL MAP OF

SCALE: 1" = 100'

RANCHO DeL MONTE SUBDIVISION

BEING A PORTION OF SECTIONS 33 & 34, T. 8 N., R. 12 E., M.D.B.&M. - AMADOR COUNTY, CALIFORNIA

TOMA & ANDERSON - LICENSED LAND SURVEYORS - 41 SUMMIT ST., JACKSON, CALIF.

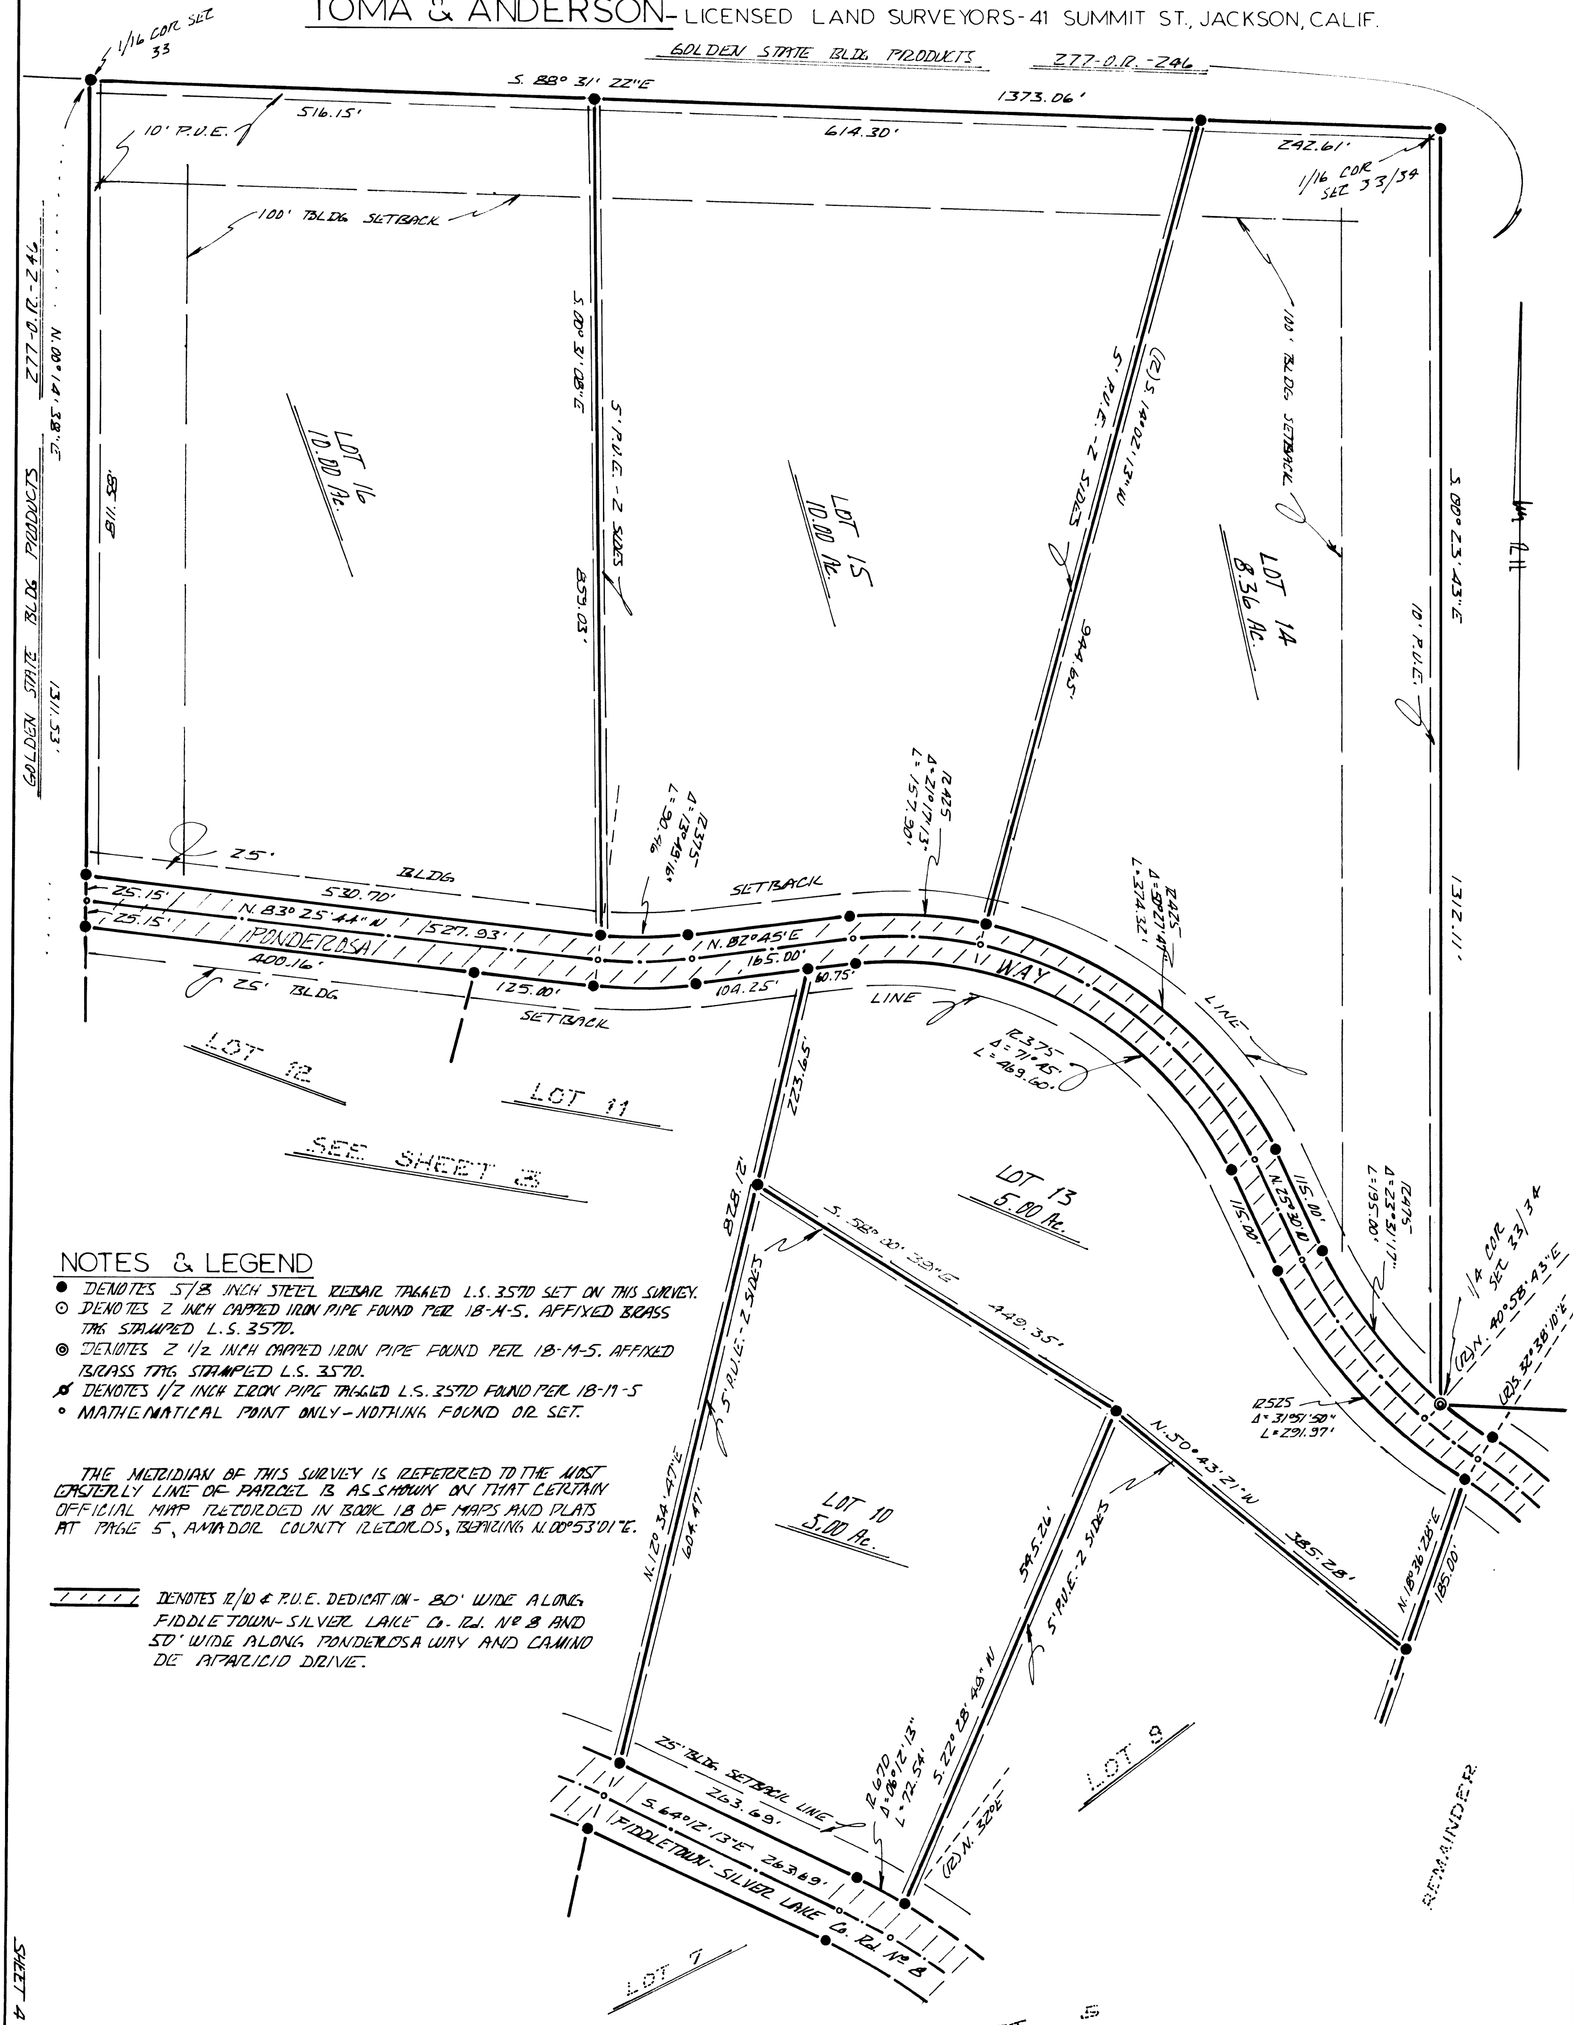

NOTES & LEGEND

- ● DENOTES 5/8 INCH STEEL REBAR TAGGED L.S. 3570 SET ON THIS SURVEY.
- ⊙ DENOTES 2 INCH CAPPED IRON PIPE FOUND PER 18-M-5. AFFIXED BRASS TAG STAMPED L.S. 3570.
- ◎ DENOTES 2 1/2 INCH CAPPED IRON PIPE FOUND PER 18-M-5. AFFIXED BRASS TAG STAMPED L.S. 3570.
- ⌀ DENOTES 1/2 INCH IRON PIPE TAGGED L.S. 3570 FOUND PER 18-M-5
- ∘ MATHEMATICAL POINT ONLY - NOTHING FOUND OR SET.

THE MERIDIAN OF THIS SURVEY IS REFERRED TO THE MOST EASTERLY LINE OF PARCEL B AS SHOWN ON THAT CERTAIN OFFICIAL MAP RECORDED IN BOOK 18 OF MAPS AND PLATS AT PAGE 5, AMADOR COUNTY RECORDS, BEARING N. 00° 53' 01" E.

DENOTES 12/10 & P.U.E. DEDICATION - 80' WIDE ALONG FIDDLETOWN - SILVER LAKE CO. RD. NO 8 AND 50' WIDE ALONG PONDEROSA WAY AND CAMINO DE PAPARICIO DRIVE.

SHEET 4 OF 5 SHEETS

4-S-88