RECORD OF SURVEY Nº 32-40

A PORTION OF TRACT 37, SEC 5, T3N, R24E, MDB&M MONO COUNTY, CALIFORNIA.

SURVEYOR'S STATEMENT

THIS MAP CORRECTLY REPRESENTS A SURVEY MADE BY ME OR UNDER MY DIRECTION IN CONFORMANCE WITH THE REQUIREMENTS OF THE LAND SURVEYOR'S ACT AT THE REQUEST OF MEL PERRISEAU IN APRIL, 1990.

John R. Langford
PLS Nº 5149

LICENSED LAND SURVEYOR

LICENCE EXPIRATION DATE: 6/30/95

COUNTY SURVEYOR'S STATEMENT

THIS MAP HAS BEEN EXAMINED IN ACCORDANCE WITH SECTION 8766 OF THE LAND SURVEYOR'S ACT THIS 14th DAY OF May, 1991.

James M. Ward
COUNTY SURVEYOR

REGISTERED PROFESSIONAL ENGINEER JAMES M. WARD No. 22549 CIVIL STATE OF CALIFORNIA

LICENCE EXPIRATION DATE: 12/31/93

COUNTY RECORDER'S CERTIFICATE

FILED THIS 21st DAY OF May, 1991, AT 10:51 A.M. IN BOOK 2 OF RECORD OF SURVEYS AT PAGE 103 AT THE REQUEST OF MEL PERRISEAU.

INSTRUMENT Nº: # 2706

FEE: $ 5.00

RENN NOLAN
MONO COUNTY RECORDER BY: Lisa M. Mills
DEPUTY COUNTY RECORDER

LEGEND:

- FOUND 1/2" DIAMETER REBAR IN 1" I.D.I.P. PER RSMB 2/63.
- FOUND 3/8" DIAMETER ORANGE REBAR IN ROCK MOUND PER RSMB 2/63.
- FOUND 1 1/2" DIAMETER ALUMINUM CAP STAMPED LS 5149 ON 5/8" DIAMETER REBAR PER RSMB 2/63.
- FOUND 1"x2" WOOD STAKE PER RSMB 2/63 RESET WITH 1 1/2" DIAMETER ALUMINUM CAP STAMPED LS 5149 ON 5/8" DIAMETER REBAR.
- SET 1 1/2" DIAMETER ALUMINUM CAP STAMPED LS 5149 ON 5/8" DIAMETER REBAR.
- r BASED ON RECORD INFORMATION PER RSMB 2/63, UNLESS OTHERWISE NOTED.
- m BASED ON FIELD MEASUREMENTS.

BASIS OF BEARINGS:

NORTH, AS DETERMINED BY A SOLAR OBSERVATION TAKEN ON SEPTEMBER 13, 1989.

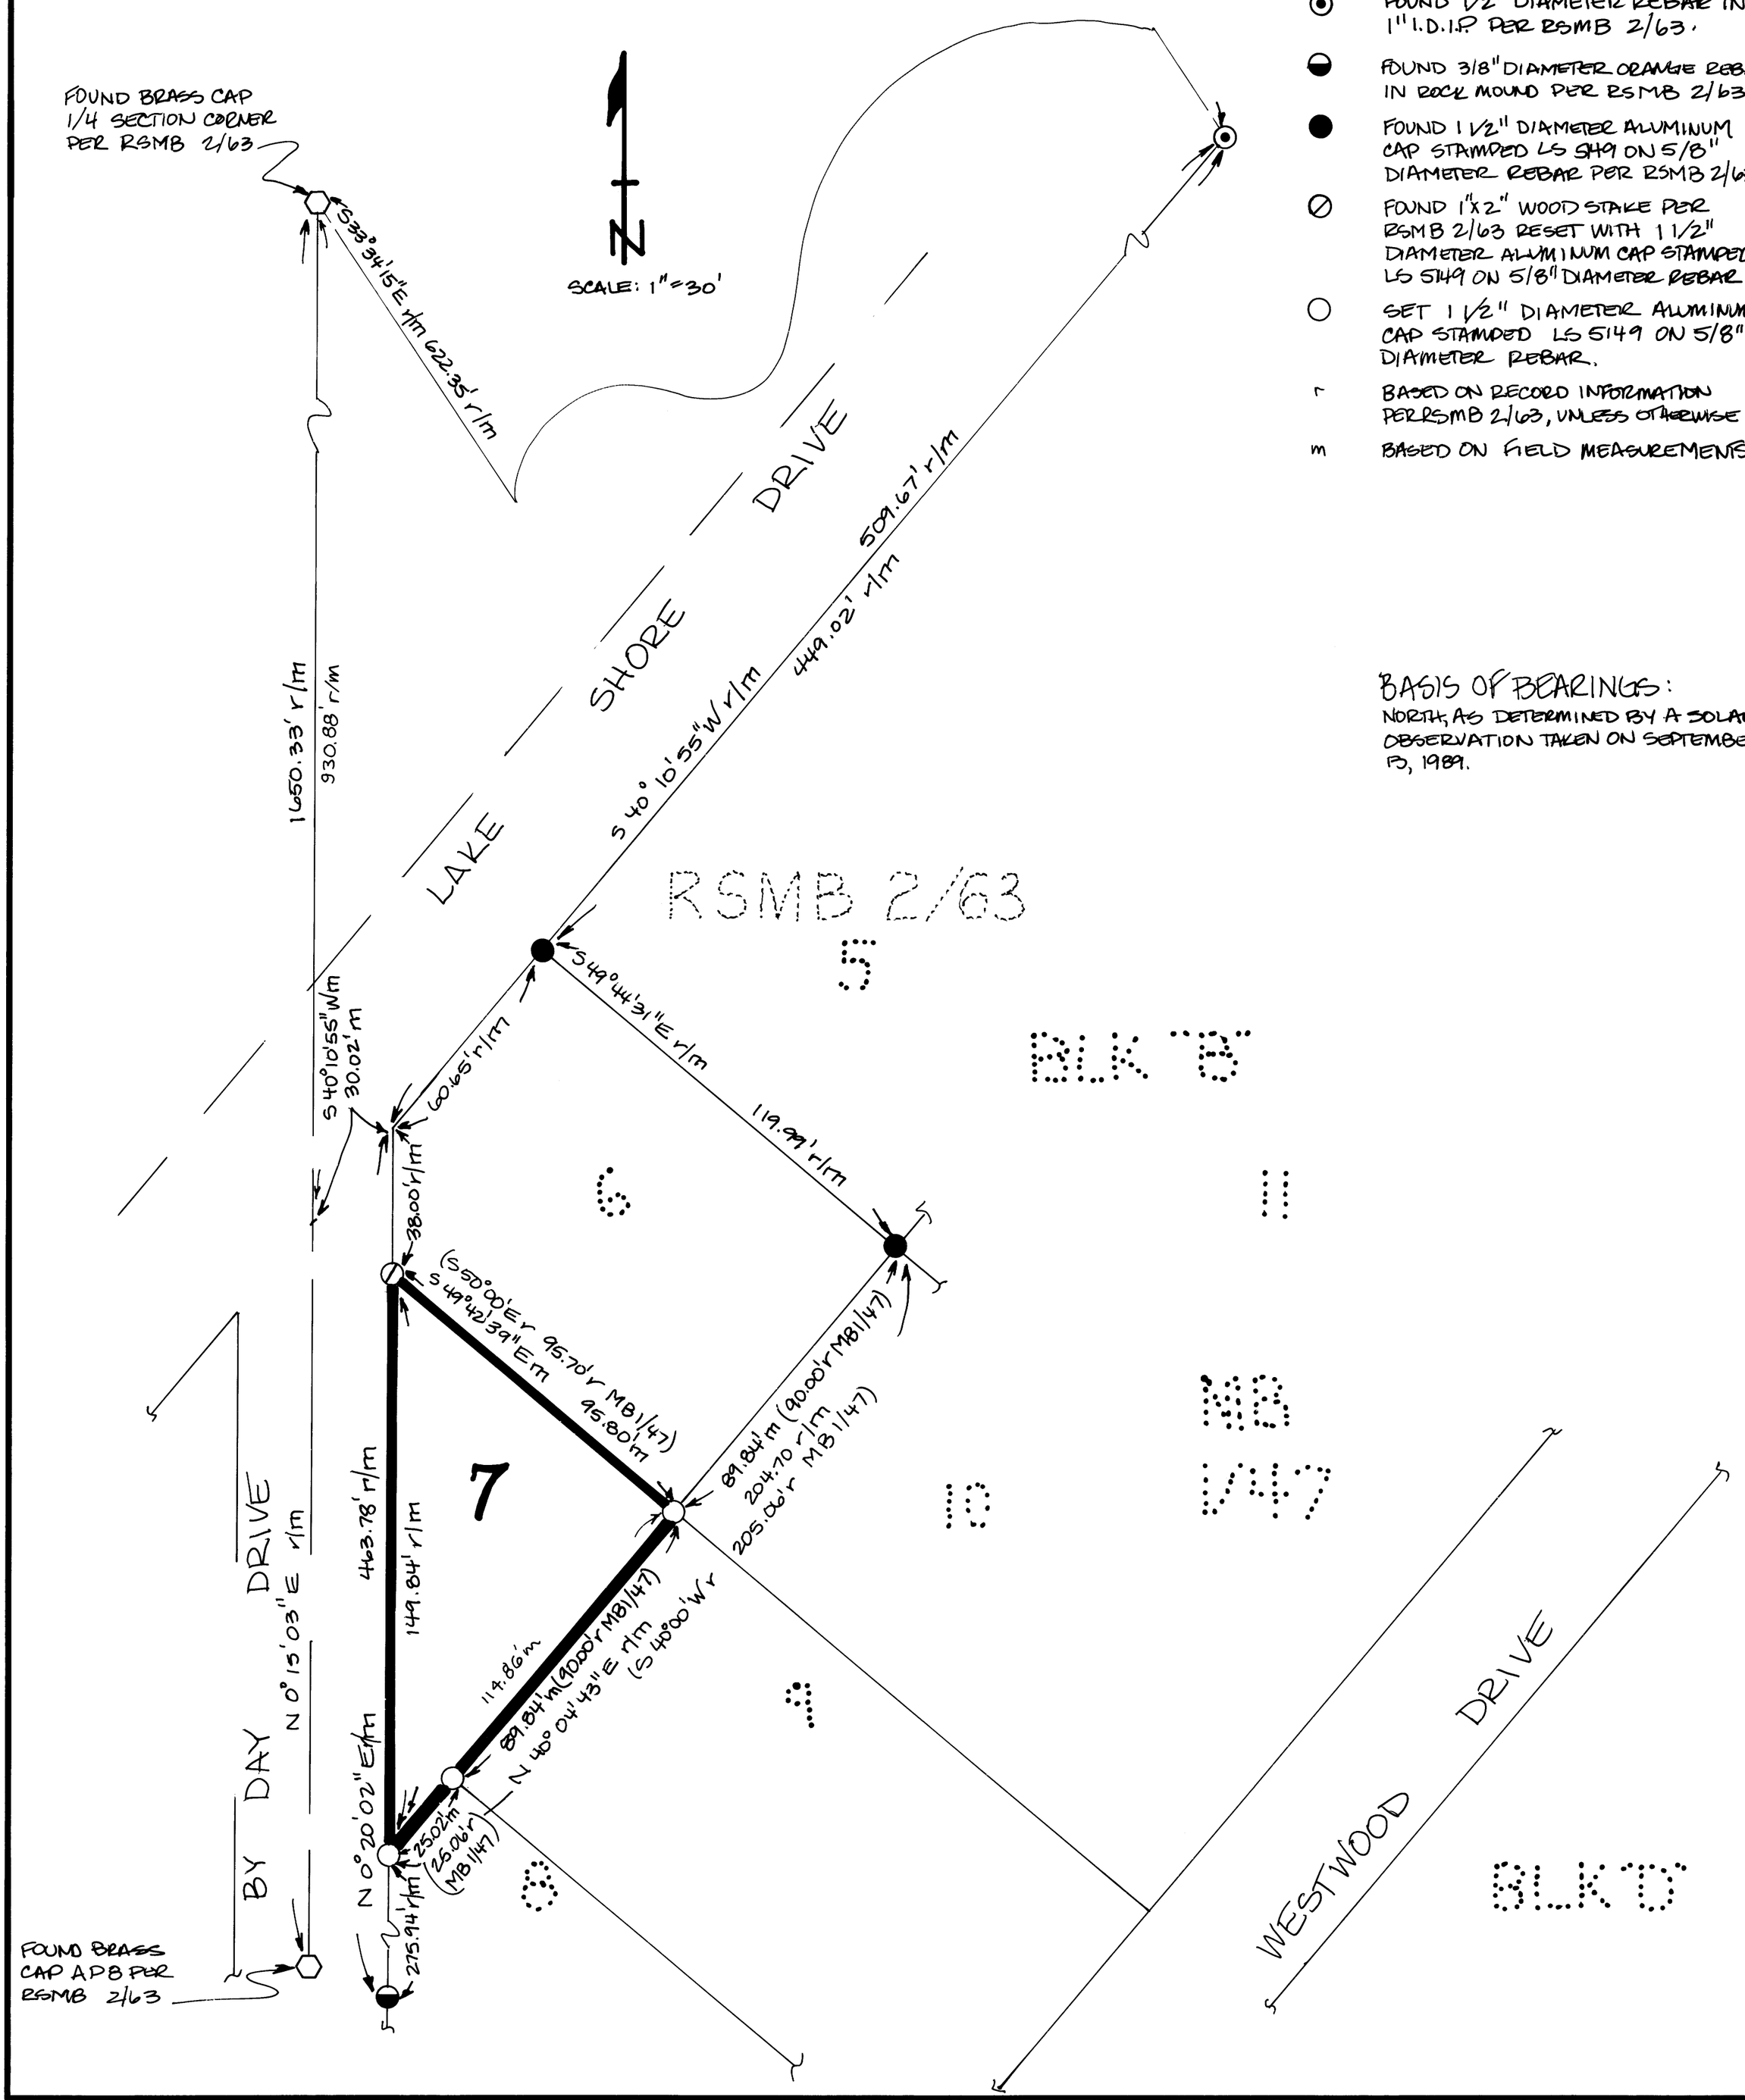

Vol 2 Page 103